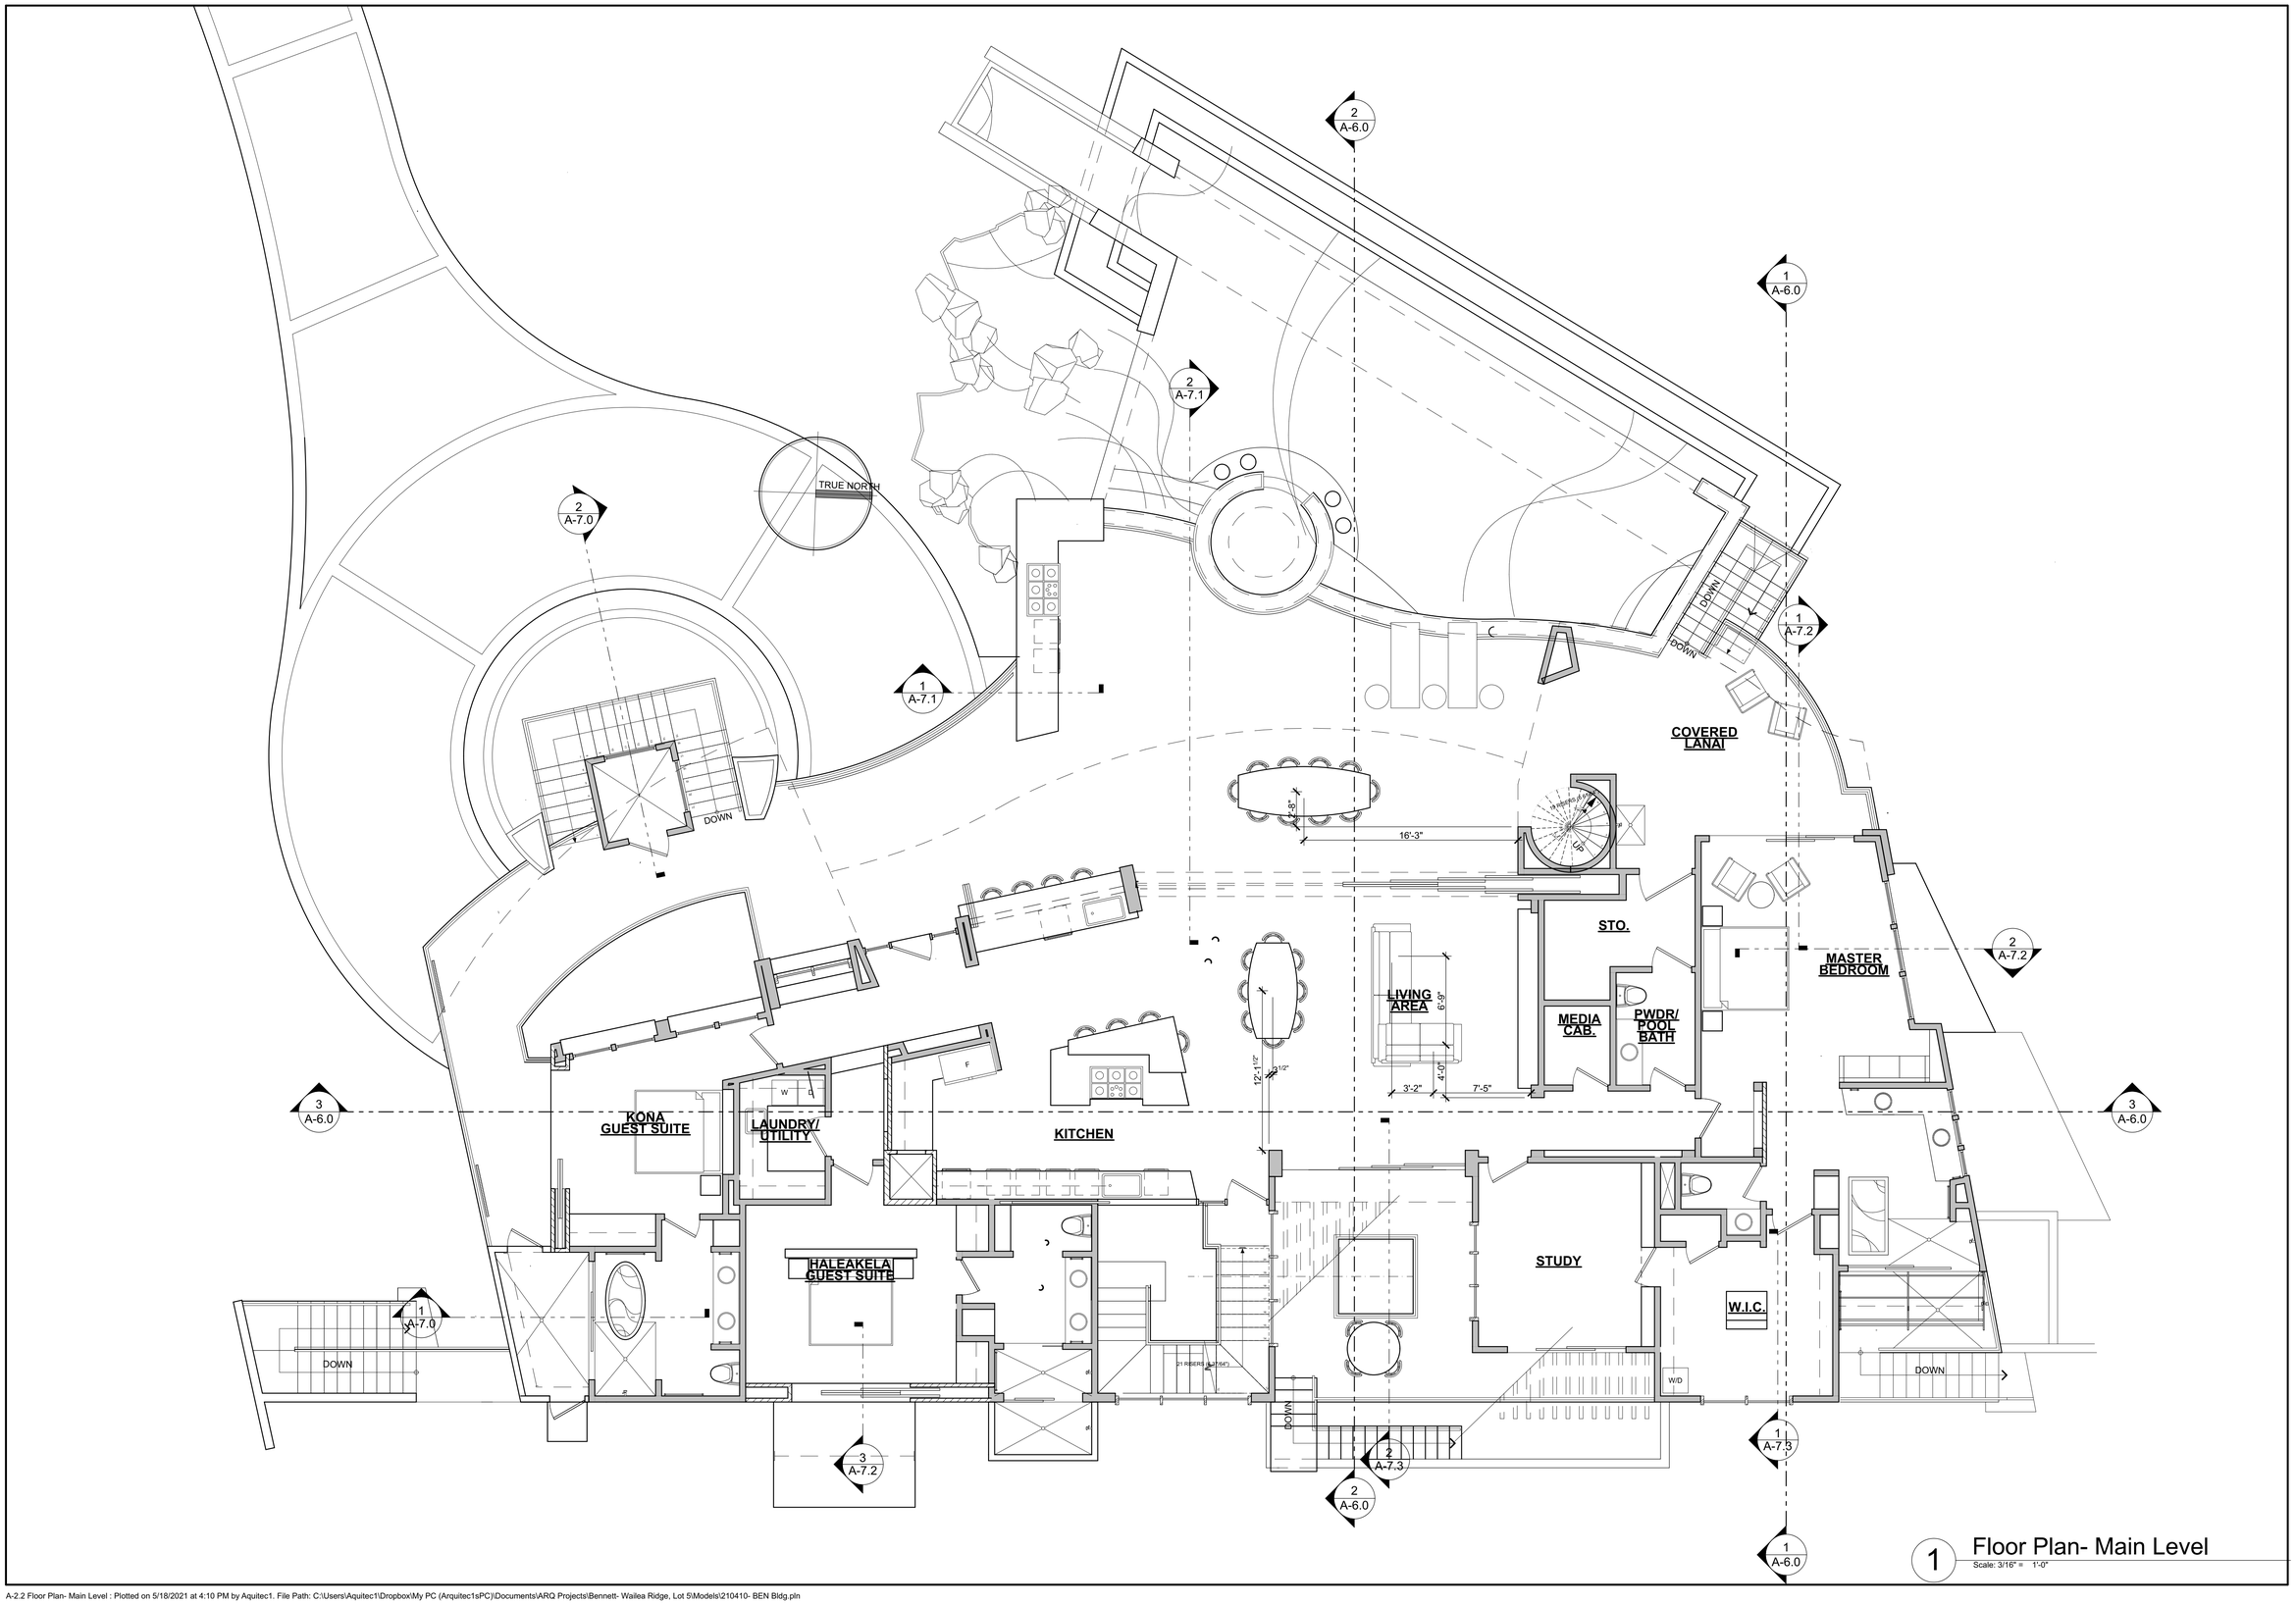

1 Floor Plan- Main Level

Scale: 3/16" = 1'-0"

Revisions:	By:

Arquitectura, LLC

1325 Mo'ohele St.
Waikapu,Maui
808.870.1053
www.arqhawaii.net

4/30/22

ARQ A. TAROON LICENSED PROFESSIONAL ARCHITECT No. 10189 HAWAII, U.S.A.

THIS WORK WAS PREPARED BY ME OR UNDER MY SUPERVISION AND CONSTRUCTION OF THIS PROJECT WILL BE UNDER MY SUPERVISION. Submitted in acceptance of responsibility in accordance with applicable provisions of Section 1-2, Chapter 10, Title 16 of Professional and Vocational Licensing, Department of Regulatory Agencies, State of Hawaii.

Signature

Imagine Island Trust
Residence
26 Halapa Place,
Wailea, HI., 96753
T.M.K.: (2)2-1-029:005

Floor Plan- Main Level

Date: 5/14/21
Checked by: AA
Drawn: AA
Job: ##-XXX
Sheet Number: **A-2.2**
Total sheet count: ##