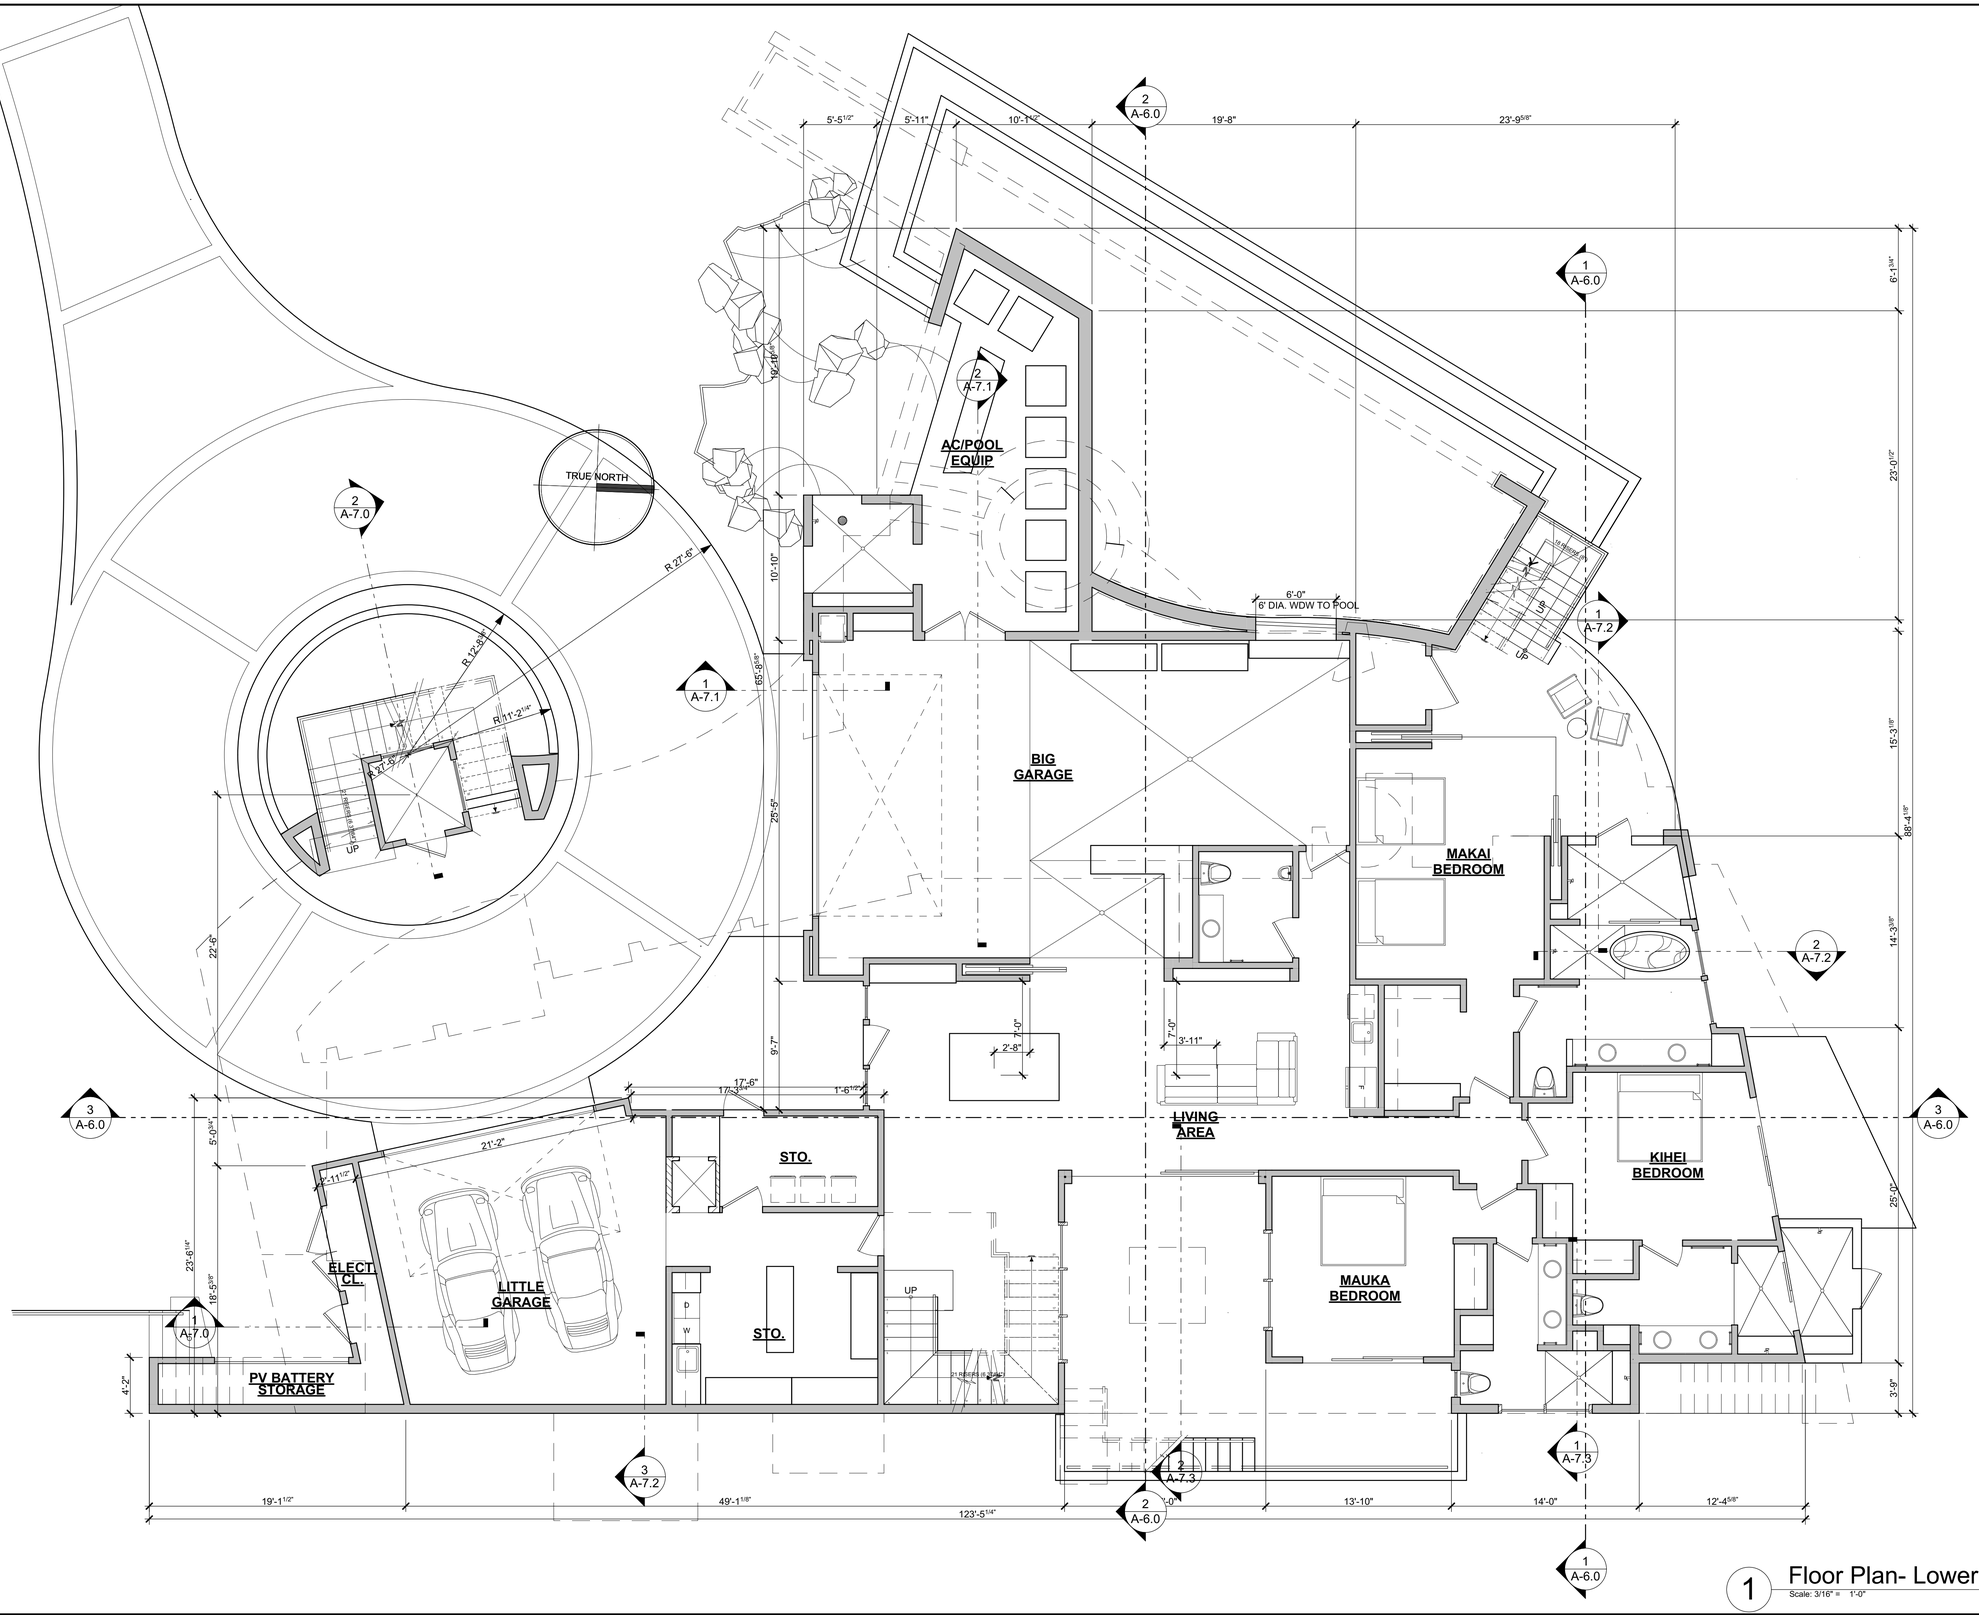

1 Floor Plan- Lower Level
Scale: 3/16" = 1'-0"

Revisions:	By:

Arquitectura, LLC
1325 Mo'ohele St.
Waikapu,Maui
808.870.1053
www.arqhawaii.net

4/30/22

ARQ A. TAROON LICENSED PROFESSIONAL ARCHITECT No. 10189 HAWAII, U.S.A.

THIS WORK WAS PREPARED BY ME OR UNDER MY SUPERVISION AND CONSTRUCTION OF THIS PROJECT WILL BE UNDER MY SUPERVISION. Supervision of construction is in accordance with Section 1-2, Chapter 10, Title 16, of Professional and Vocational Licensing, Department of Regulatory Agencies, State of Hawaii.

Signature

Signature

Imagine Island Trust Residence
26 Halapa Place,
Wailea, HI, 96753
T.M.K.: (2)2-1-029:005

Floor Plan- Lower Level

Date: 5/14/21
Checked by: AA
Drawn: AA
Job: ##-XXX
Sheet Number: **A-2.0**
Total sheet count: ##

A-2.0 Floor Plan- Lower Level : Plotted on 5/18/2021 at 4:09 PM by Aquitec1. File Path: C:\Users\Aquitec1\Dropbox\My PC (Arquitec1sPC)\Documents\ARQ Projects\Bennett- Wailea Ridge, Lot 5\Models\210410- BEN Bldg.pln